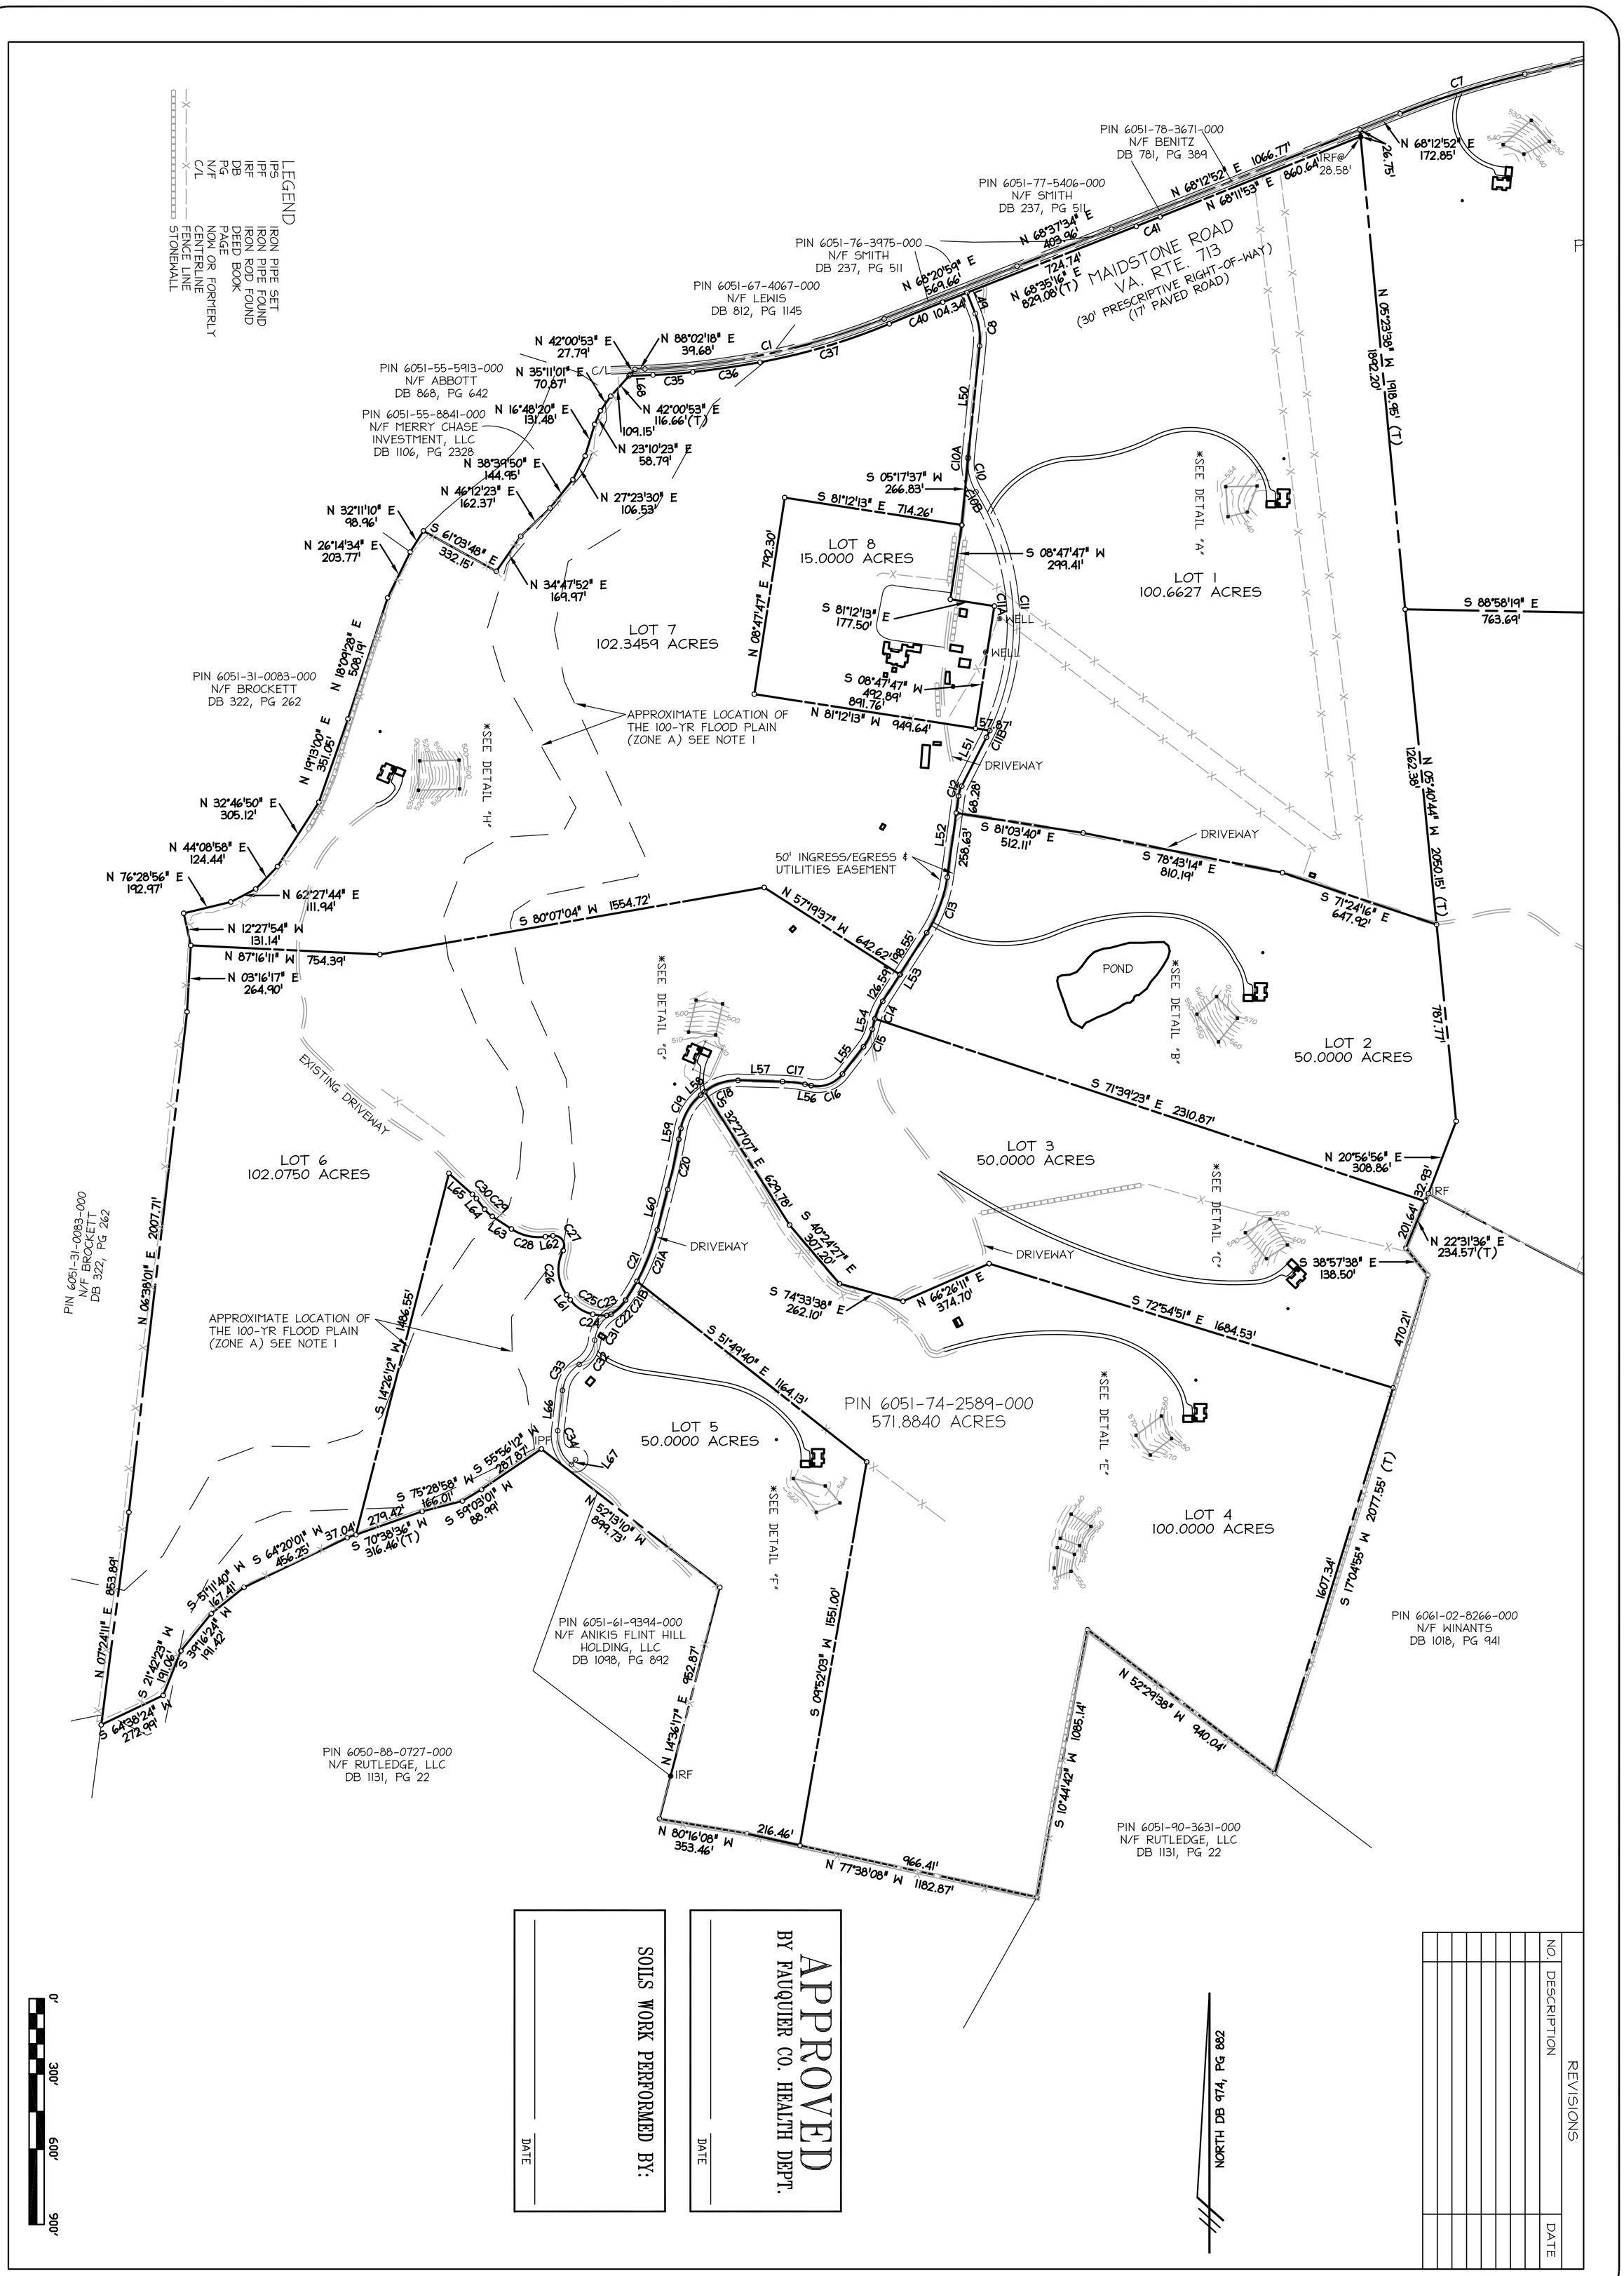

REVISIONS		
NO.	DESCRIPTION	DATE

APPROVED
BY FAUQUIER CO. HEALTH DEPT.

DATE

SOILS WORK PERFORMED BY:

DATE

PROJECT #05040

DRAINFIELD PLAT
FLINT HILL FARM, LLC

MARSHALL MAGISTERIAL DISTRICT — FAUQUIER COUNTY, VIRGINIA

COMMONWEALTH OF VIRGINIA
ERIC K. NISKANEN
NO. 2244
LAND SURVEYOR

DATE: 8/05/05
SCALE: 1" = 300'
SHEET 2 OF 3

CARSON HARRIS
ENGINEERS . SURVEYORS . PLANNERS
410 Rosedale Court · Suite 200 · Warrenton, Virginia 20186
Phone: (540) 347-9191 · Fax: (540) 349-1905
www.carsonharris.com